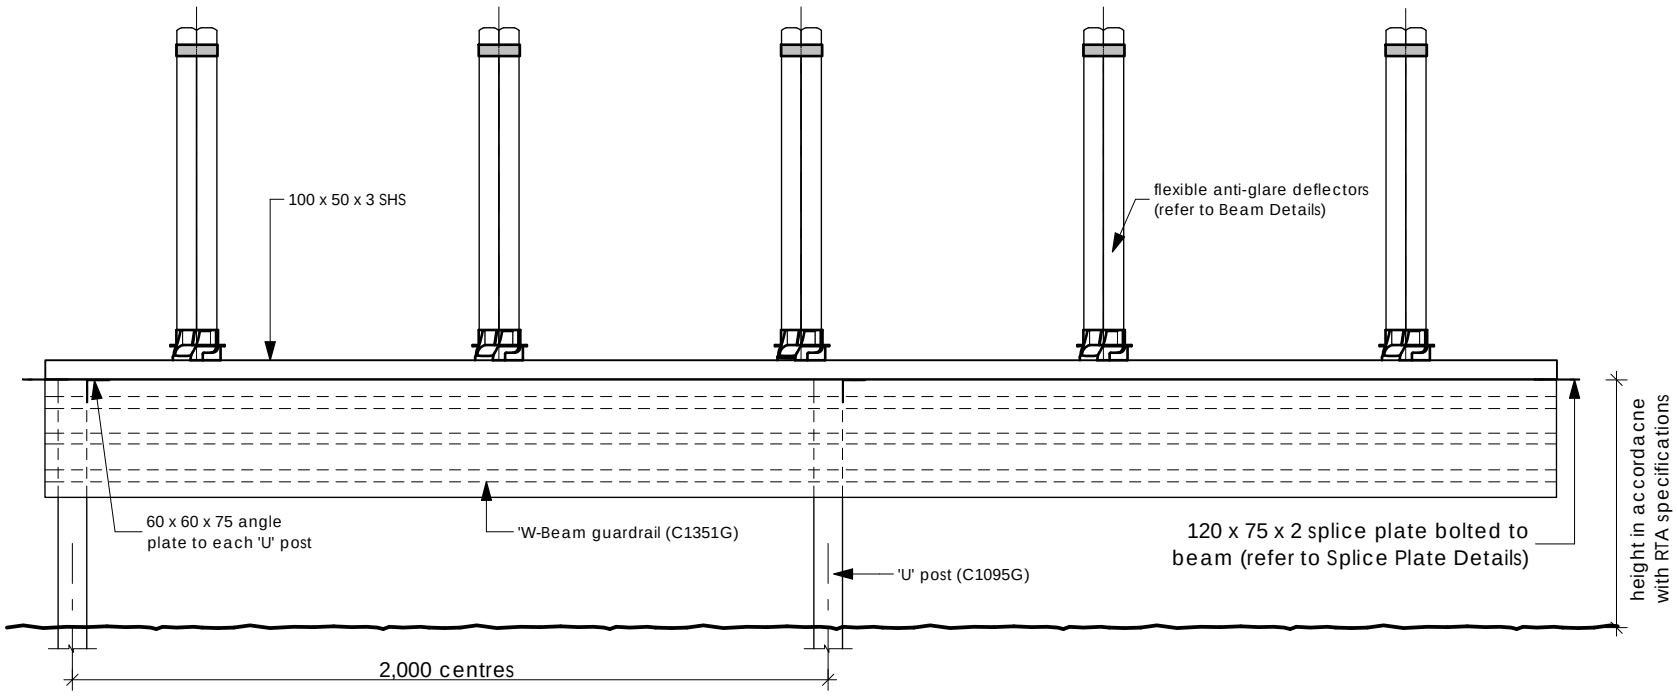

Guardrail Assembly Details for Flexible Anti-glare Deflectors

SCALE 1:20

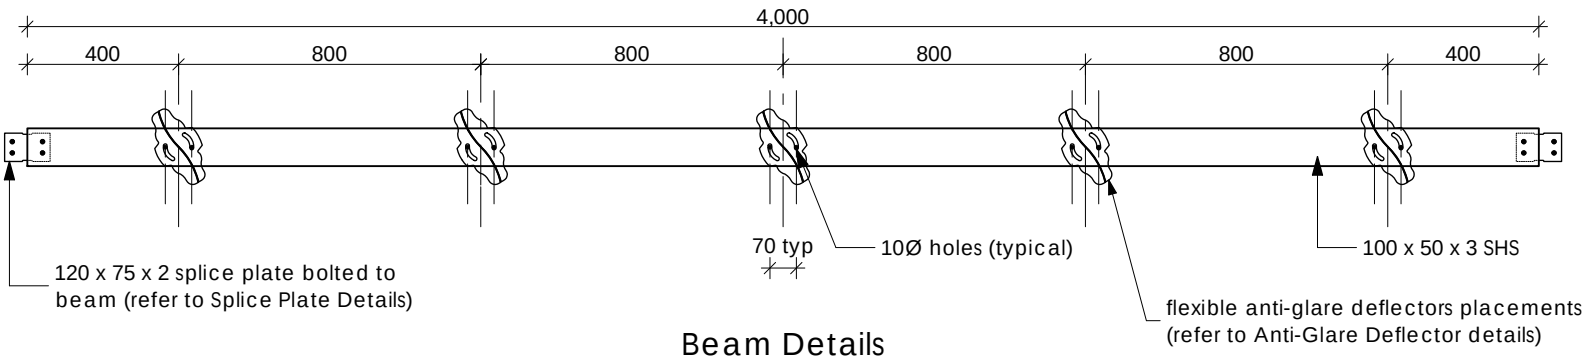

Beam Details for Flexible Anti-glare Deflectors

SCALE 1:20

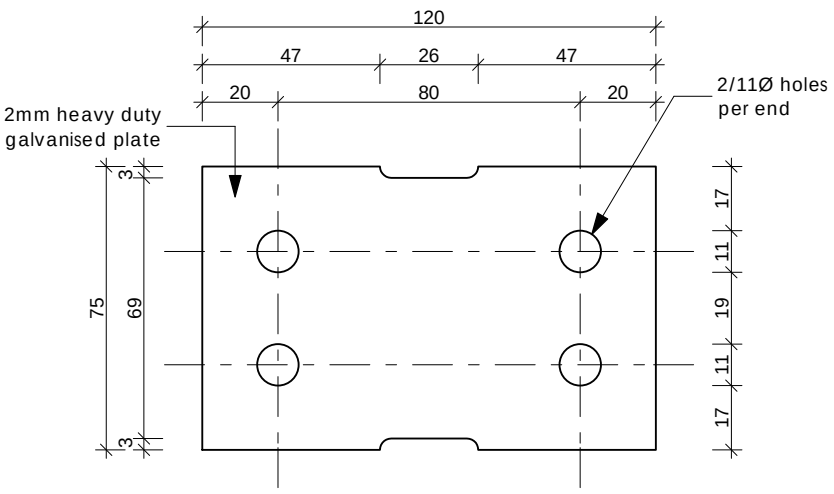

120 x 75 x 2 Splice Plate Details

SCALE 1:2

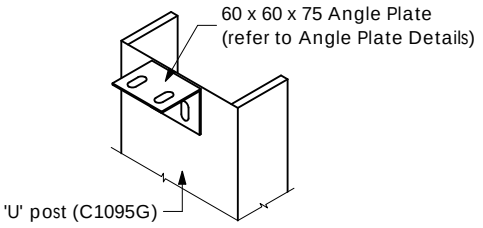

Angle Plate Connection

SCALE 1:10

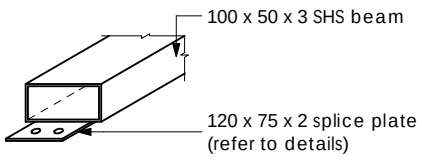

Splice Plate Connection

SCALE 1:10

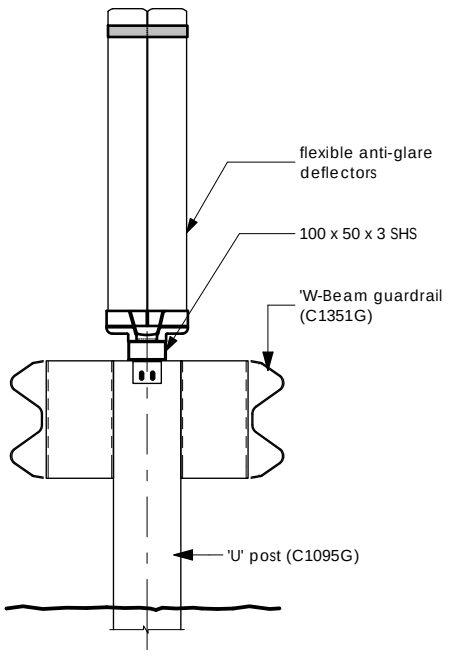

Guardrail Assembly Section Details (typ)

SCALE 1:20

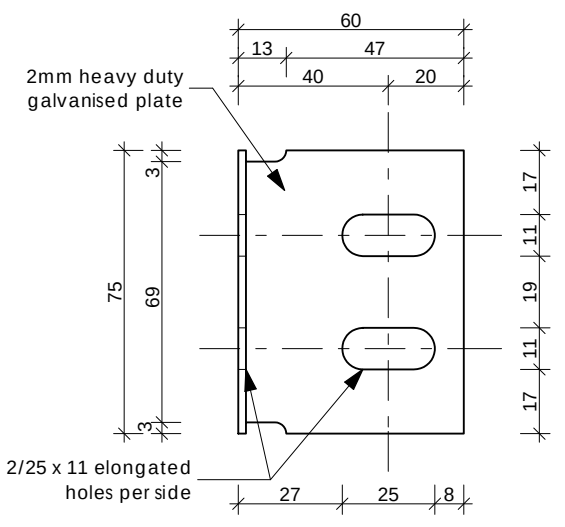

60 x 60 x 75 Angle Plate Details Plan View

SCALE 1:2

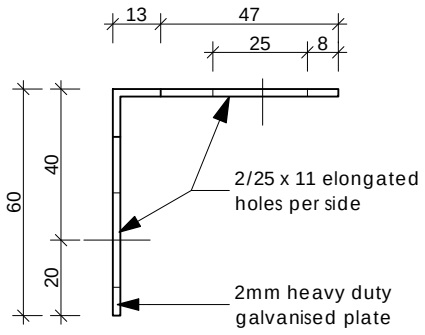

60 x 60 x 75 Angle Plate Details Side View

SCALE 1:2

NOTES:

1. INSTALLATION TO BE COMPLETED IN ACCORDANCE WITH MANUFACTURERS SPECIFICATIONS
2. DO NOT SCALE DRAWINGS
3. CONTRACTORS NOTE FOR PRODUCT AND COMPANY INFORMATION VISIT www.delnorth.com

cronan's design&drafting

Multi-Award Winning Building Design Company

new homes - extensions - commercial - industrial - heritage

maitland singleton morisset

p: (02) 4936 4860 m: 0416 092 264 f: (02) 4936 4864

a: po box 114, east maitland 2323 e: info@cronansdesign.com.au

ABN 53 114 477 799

All information, concepts and ideas contained herein are the property of Cronan's Design & Drafting Pty Ltd and may not be distributed and/ or reproduced without express permission from Cronan's Design & Drafting Pty Ltd. It is the responsibility of the builder to check and verify all dimensions on-site prior to the commencement of work and to notify Cronan's Design & Drafting Pty Ltd of any errors and omissions. Do not scale drawing. Do not use drawing for consrtuction purposes unless issued by Cronan's Design & Drafting Pty Ltd for construction.

Project: **Flexible Anti-Glare Screen**
Guardrail Connection Details
REVISED 17/03/2009

Drawing: **WORKING DRAWINGS**

scale As noted (A3 sheet) METRIC

drawn J F

file 0809/189 FAS-(M) sheet WD02 of 3

Plot Date: 17/03/2009

DELNORTH INTERNATIONAL

PO BOX 201
34 Huntingale Drive
Thornton NSW 2322
Australia

ABN 26 051 954 977

Email: sales@delnorth.com
Website:www.delnorth.com
Phone: +61 2 4966 8655
Fax: +61 2 4966 8644

G:\CRONAM\CRONAN Commerical\Delnorth 0809-189\Anti-glare Blades\Metric Anti-glare Screen\Anti-glare Blades (Metric).pln - 4:02 PM

© cronans design & drafting pty ltd 2007